TOWN OF LEBANON
AMSTON LAKE SEWER PROJECT

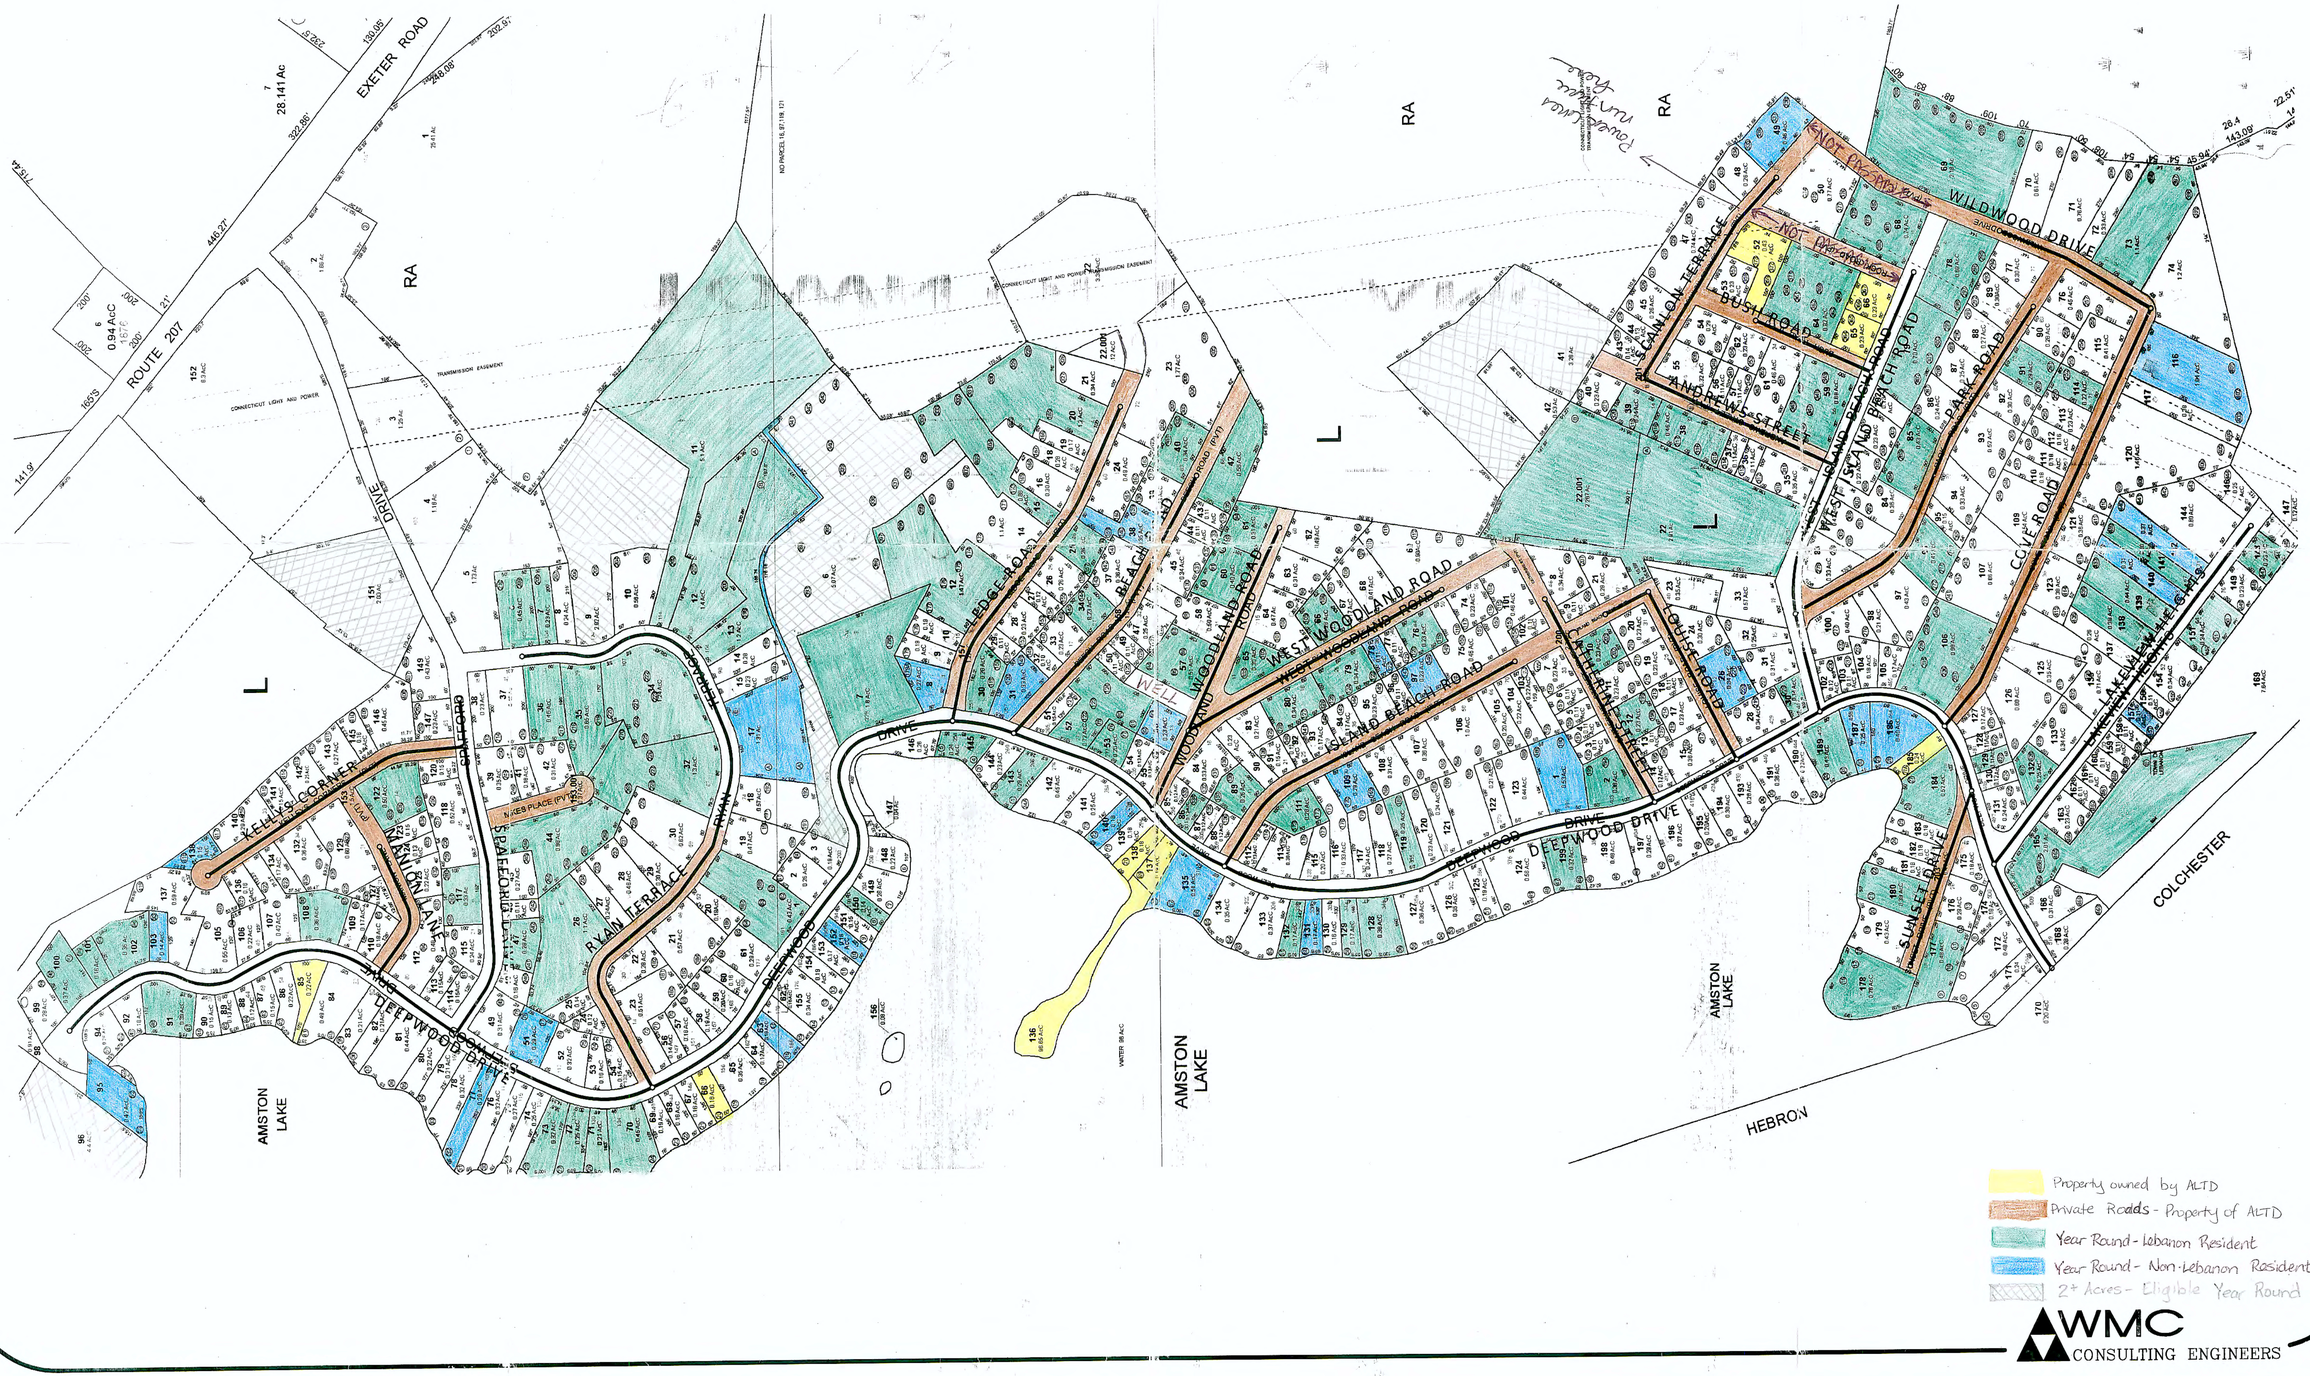

WMC
CONSULTING ENGINEERS